THE LEGACY TRAIL - PAYNE PARK (ALDERMAN MURT)

PROPOSED TRAIL DESIGN

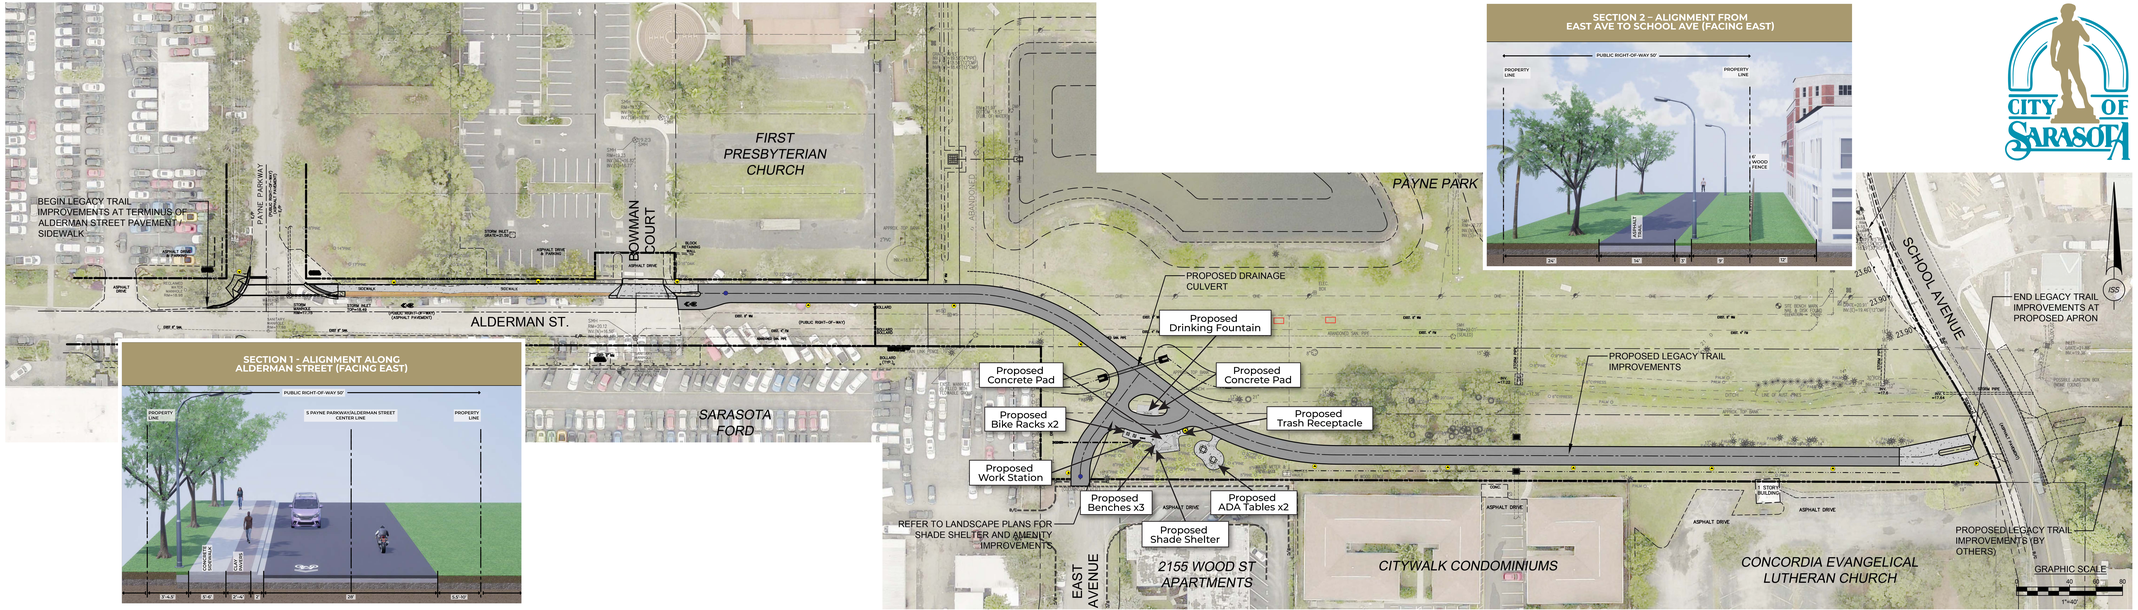

LEGEND:

- PROPOSED ASPHALT PAVEMENT
- PROPOSED CONCRETE SIDEWALK / PAVEMENT
- PROPOSED TACTILE WARNING SURFACE
- PROPOSED CLAY PAVERS
- PROPOSED LIGHTING
- PROPOSED BOLLARDS
- PROPOSED TEE BOXES