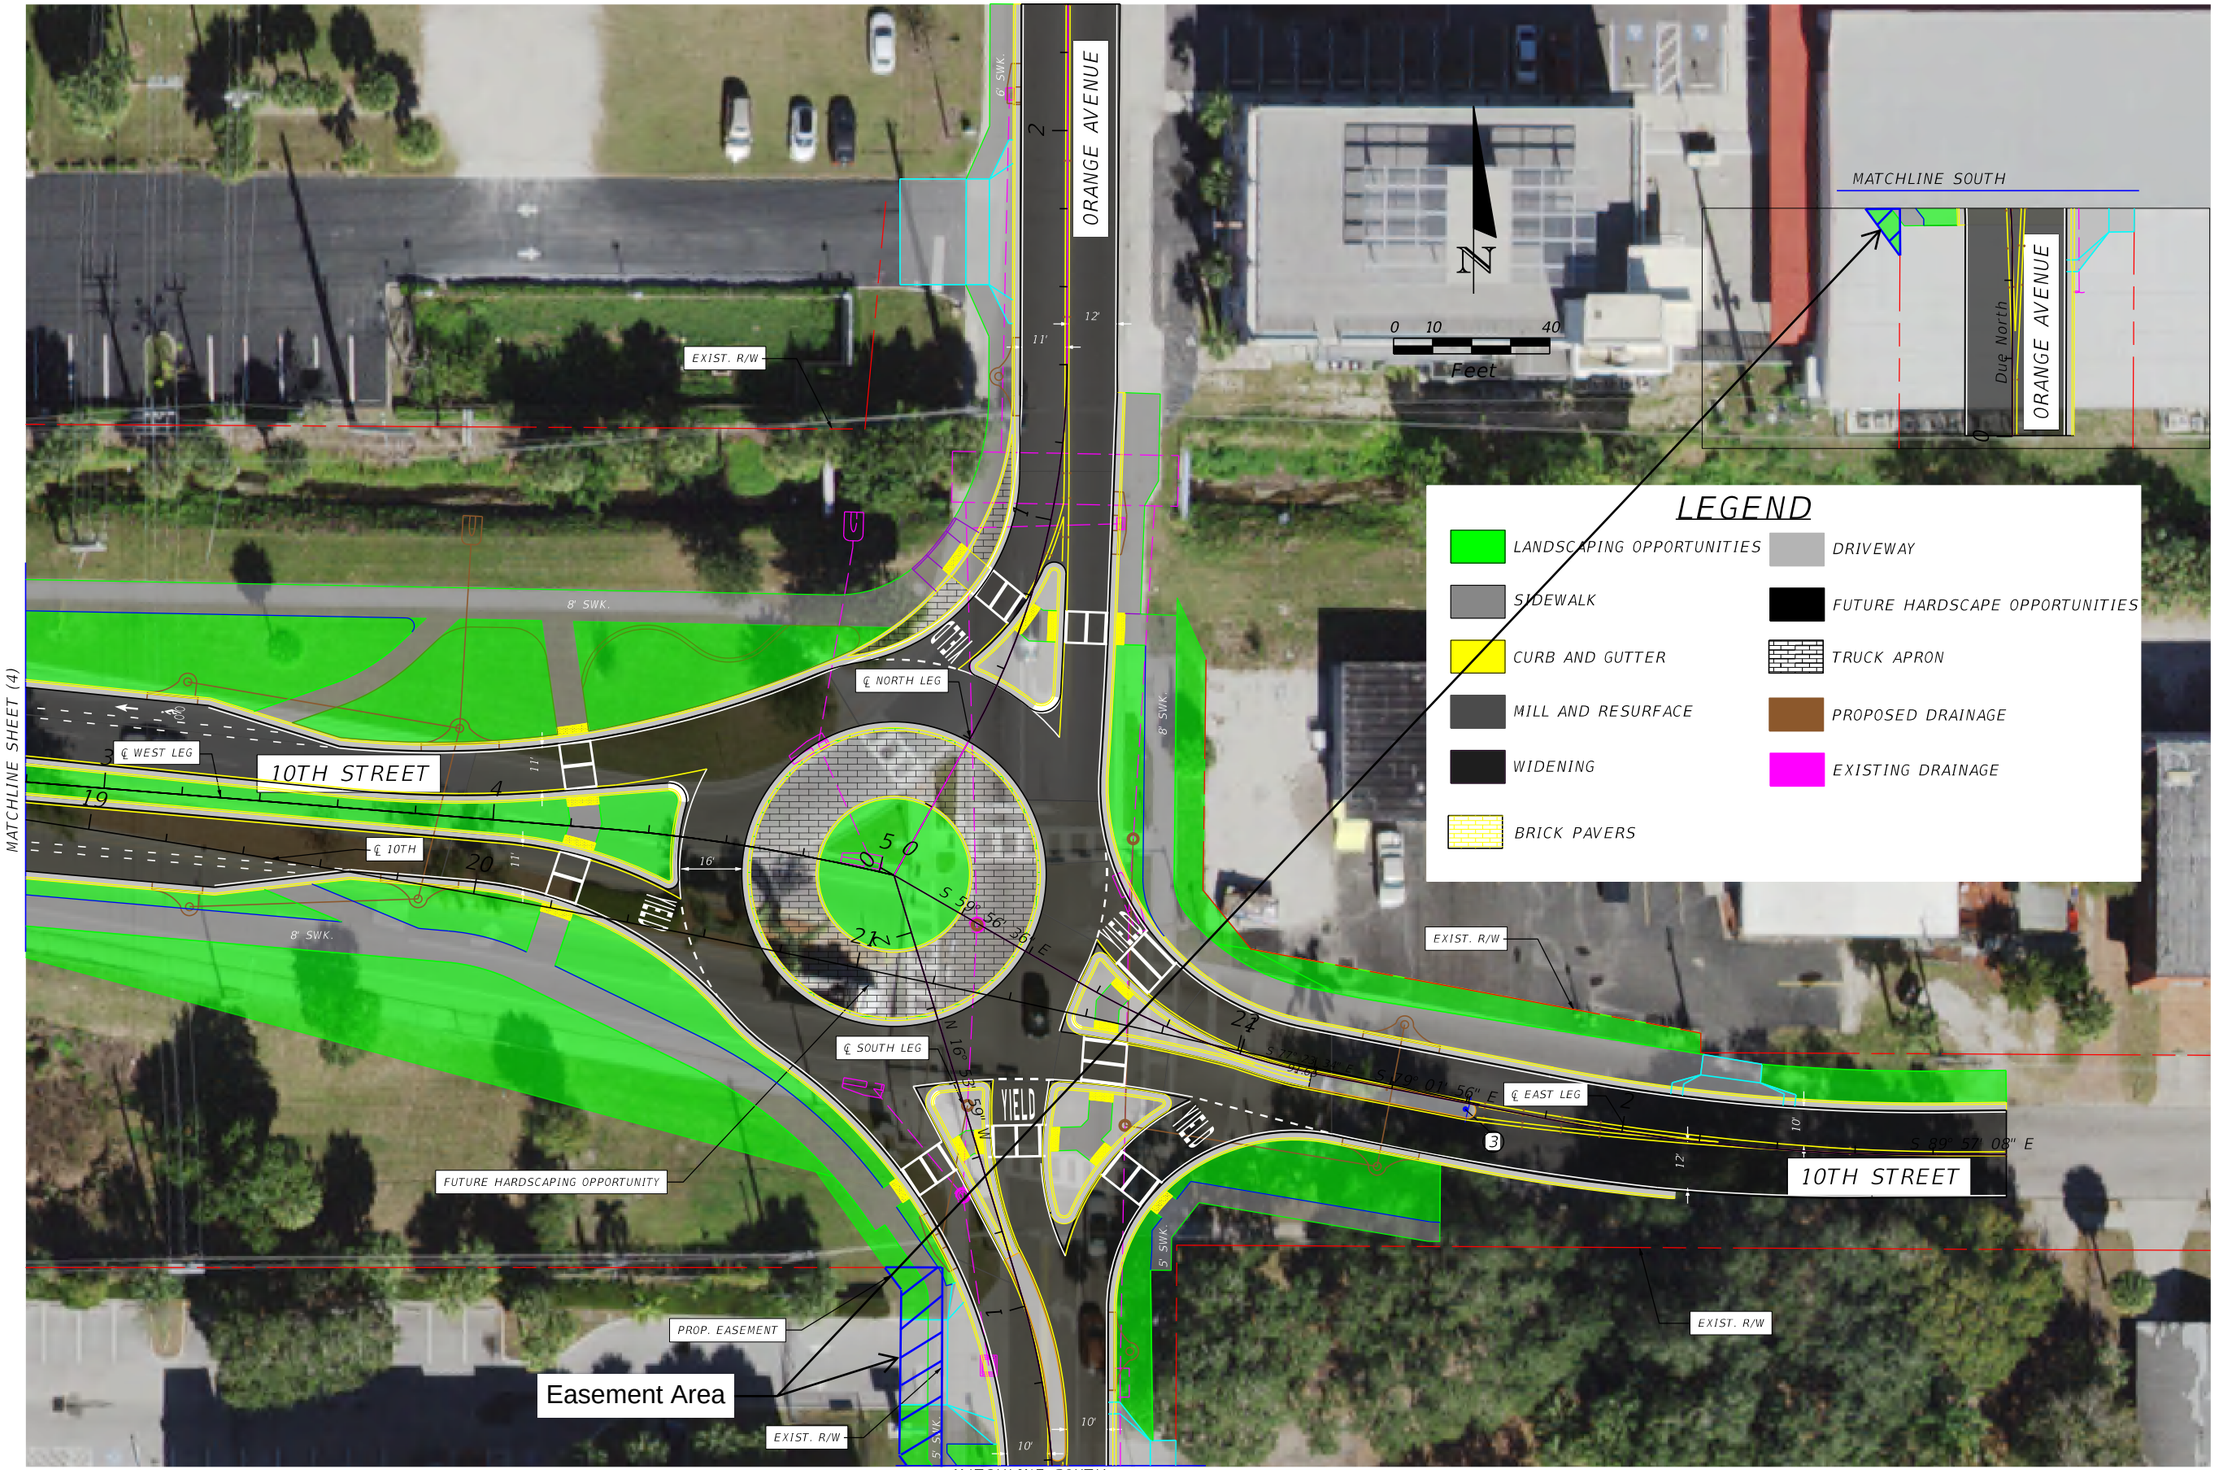

REVISIONS			
DATE	DESCRIPTION	DATE	DESCRIPTION

HNTB CORPORATION
201 N. FRANKLIN STREET, SUITE 1200
TAMPA, FL 33602
PHONE: (813) 402-4150

NICOLAS ADOLFO LEON, P.E. NO. 78538

CITY OF SARASOTA

10TH STREET &
BOULEVARD OF THE ARTS

PLAN SHEET (5)

SHEET NO. 11

J:\83748 City of Sarasota CSC\CADD\83748000000\roadway\PLANRD05.dgn amarty 3/19/2024 9:26:58 AM